




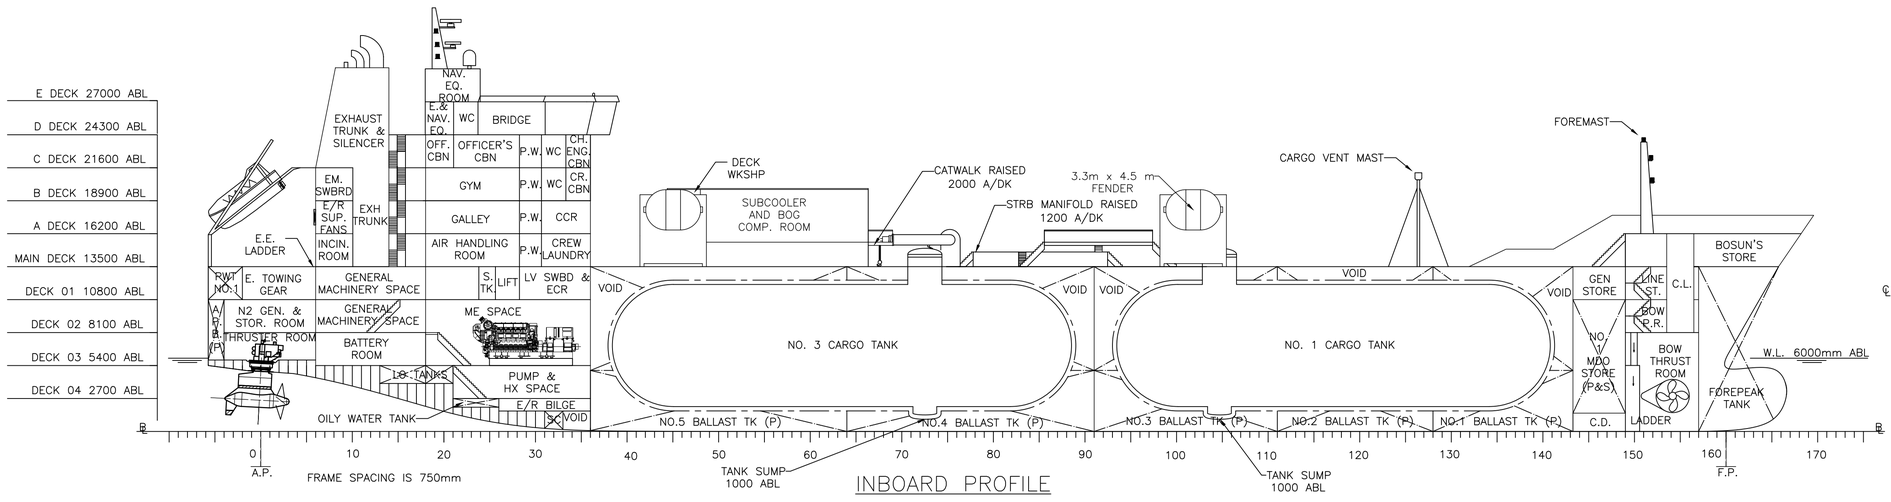


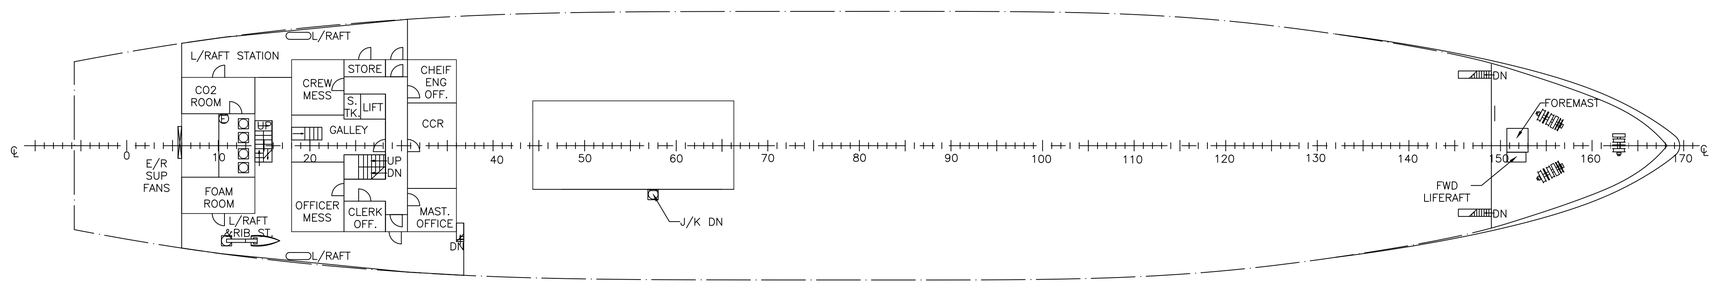


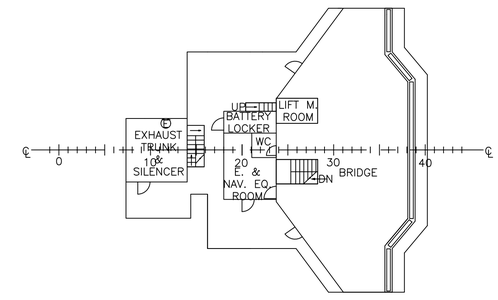


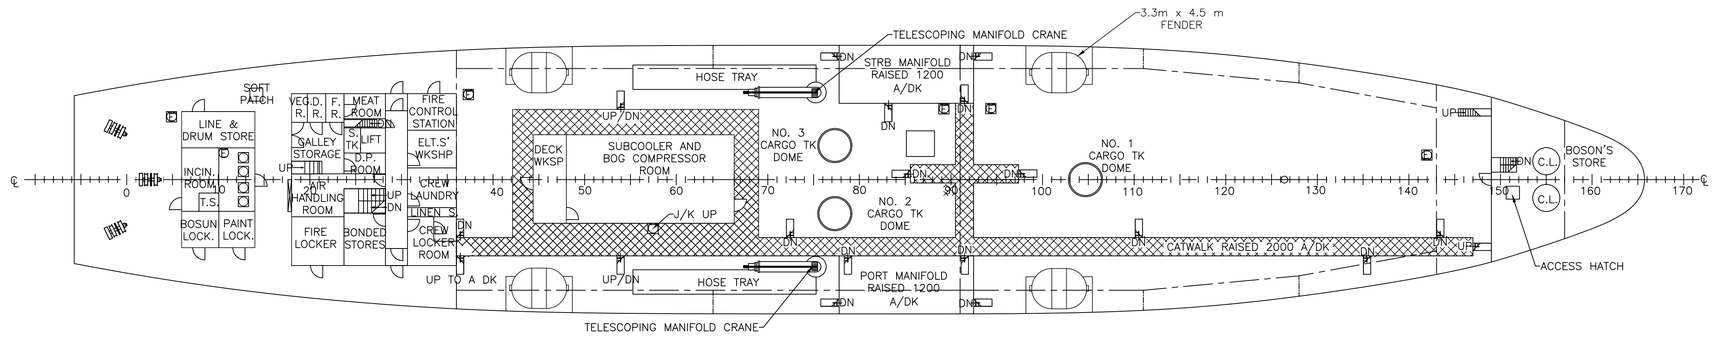


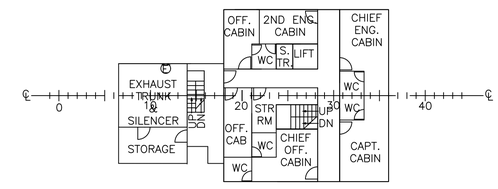


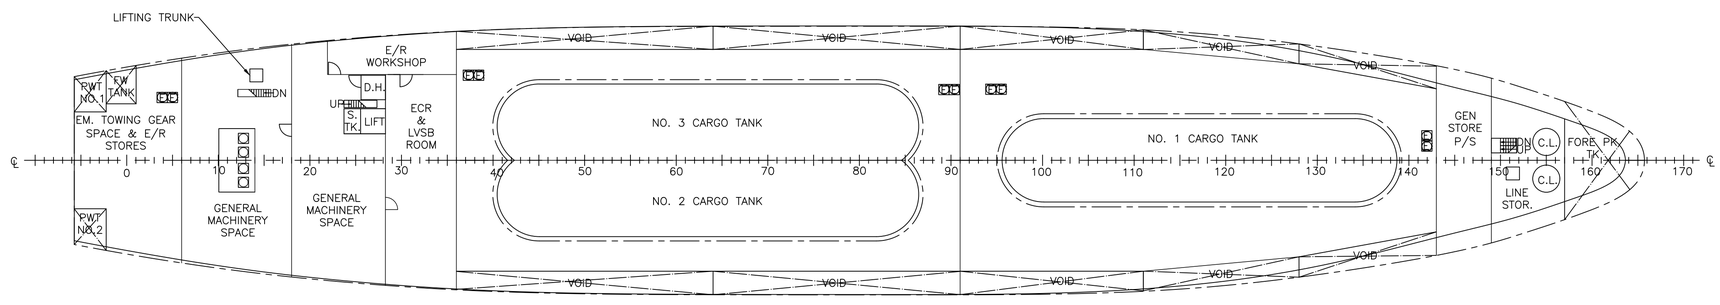

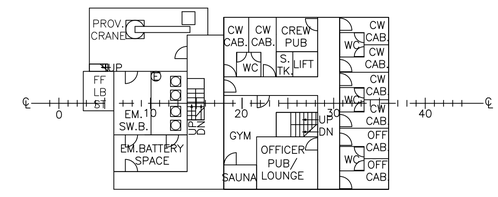

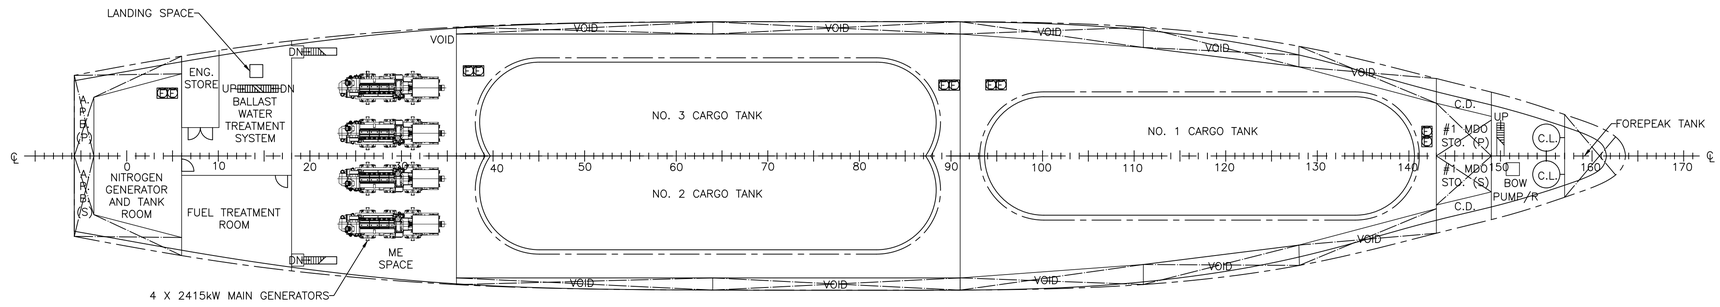

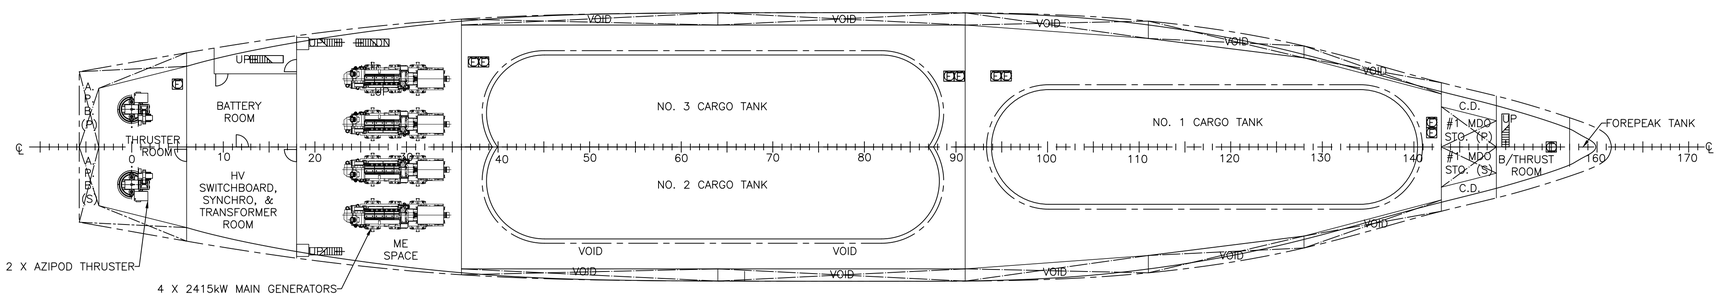

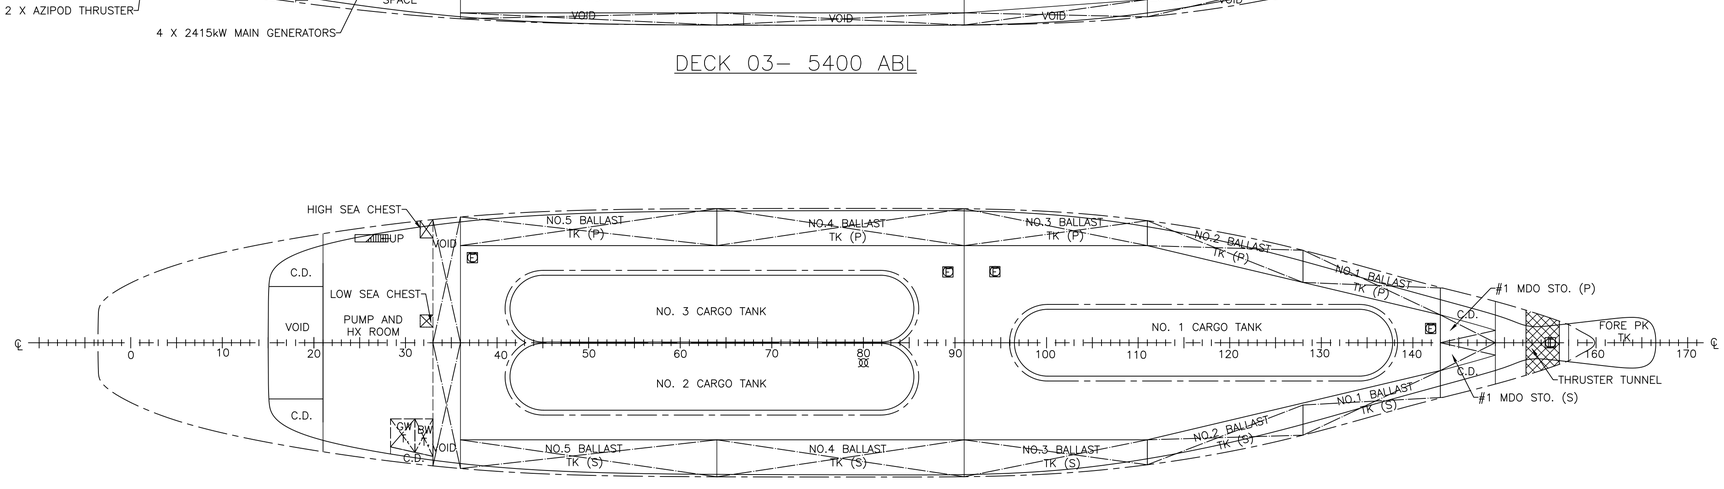

NOTES:
CARGO SYSTEM (IMO TYPE C)

FWD TANK	2500 m3
AFT TANK	4500 m3
SUPPLY RATE	1000 m3/hr

PRINCIPAL PARTICULARS:

LOA	131.5 m
LBP	120.0 m
BREADTH MOULDED	22.00 m
DEPTH AT SIDE	13.50 m
DESIGN DRAFT	6.00 m

	REVISIONS	DATE:
A	PRELIMINARY GA	3/18/24
B	IMPROVEMENTS, MANIFOLDS, FENDERING	3/25/24
C	IMPROVEMENTS, MACHINERY	4/1/24
D	BALL. TK. #1 NOW MDO TK. MACH. SHIFTED FWD REAR MDO TANK DELETED.	4/8/24
E	DETAILS	4/22/24
F	SIDE VOIDS AND FENDER SLIDE	4/29/24
G	ADDED FOREPK TK, REDUCED MDO TK SIZE.	5/12/24
H	FINAL CONCEPT DESIGN	6/3/24

NEAR ZERO NAVAL ARCHITECTS

B/V AQUILO GENERAL ARRANGEMENT

SHEET: 1 OF 2 | REV: H

DATE: 6/3/24 | SCALE: 1:250

DRAWN BY:
M. COPPI,
D. ESCUDERO,
J. FELECIANO,
L. FOYE,
T. ZYLINSKI